Prepared using Tekla Structures® (www.tekla.com)

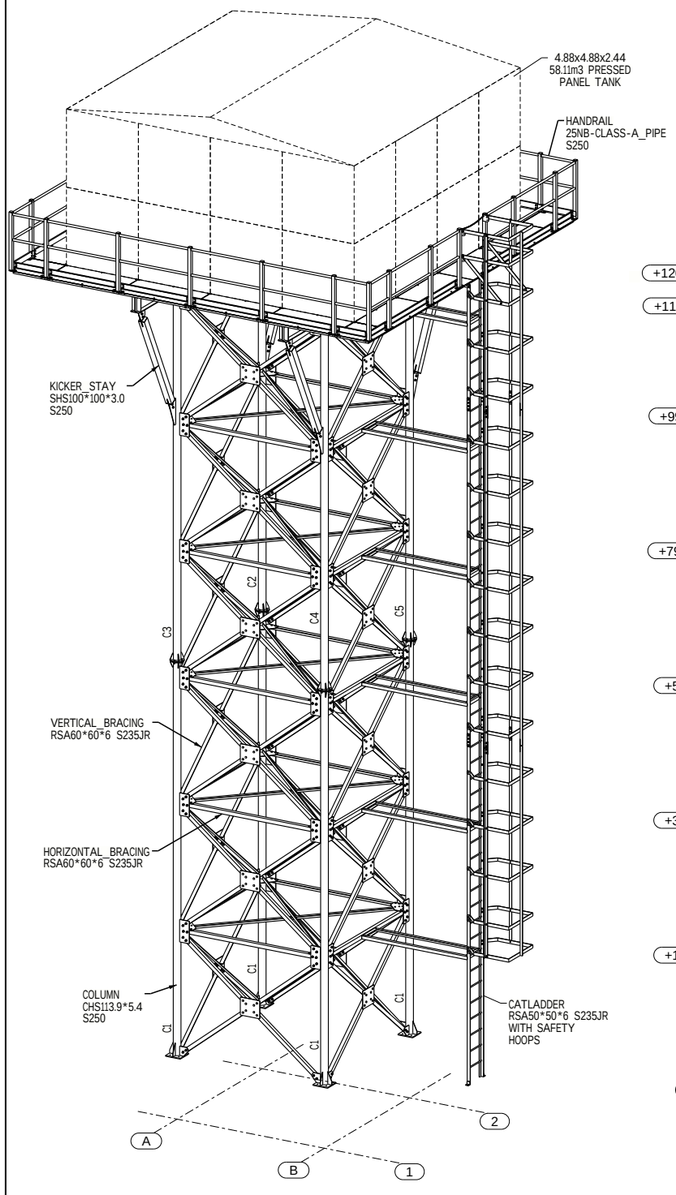

3D VIEW

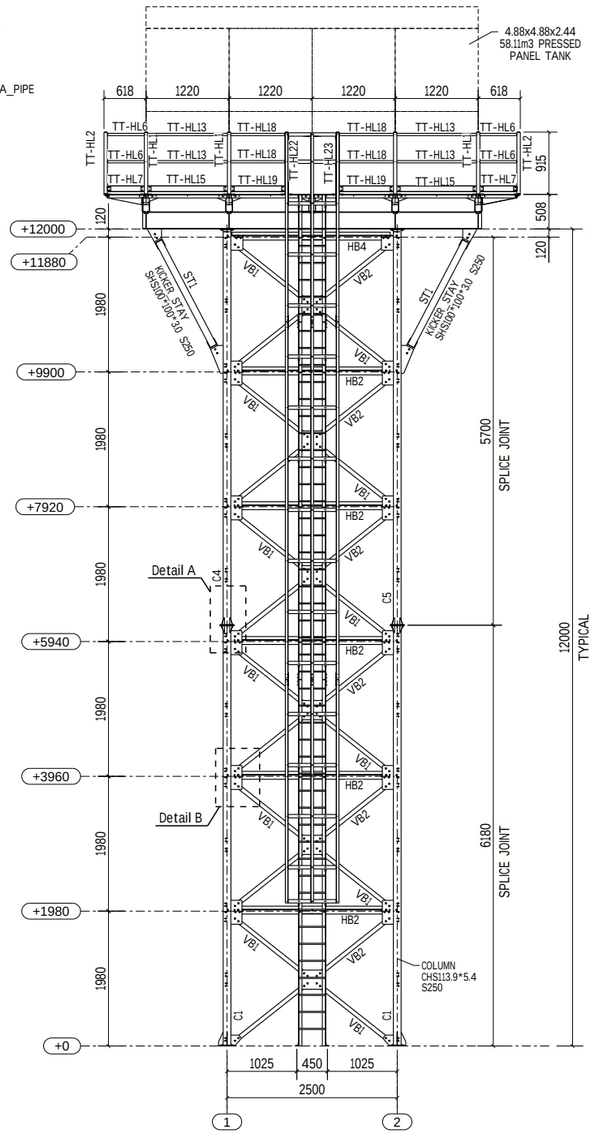

VIEW ALONG GRID LINE - B
SCALE:- 1:45

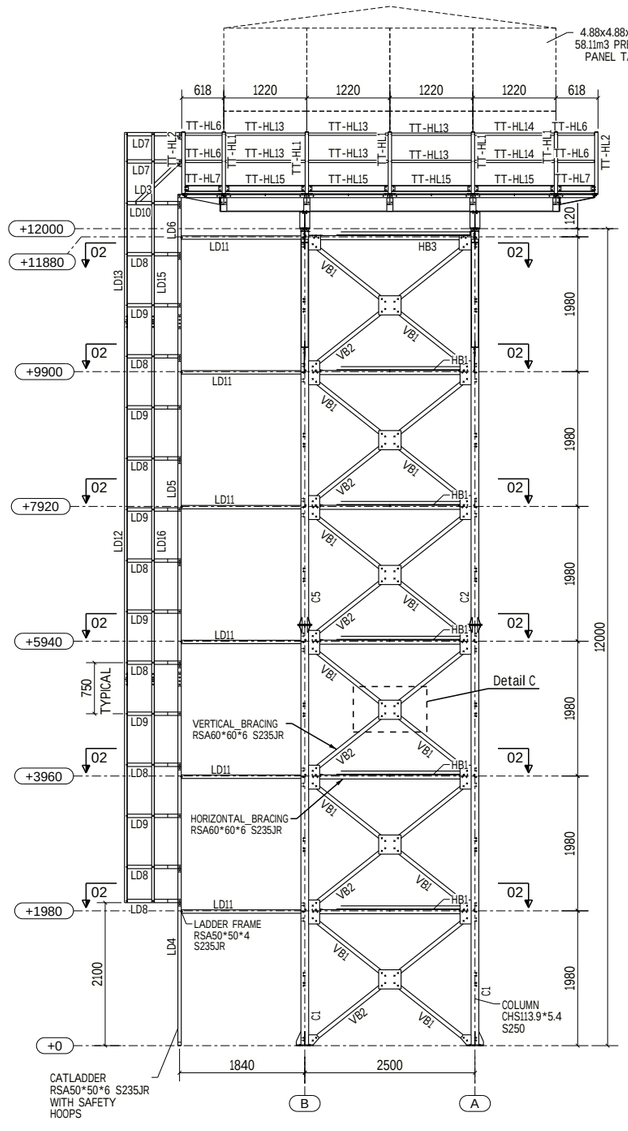

VIEW ALONG GRID LINE - 1
SCALE:- 1:45

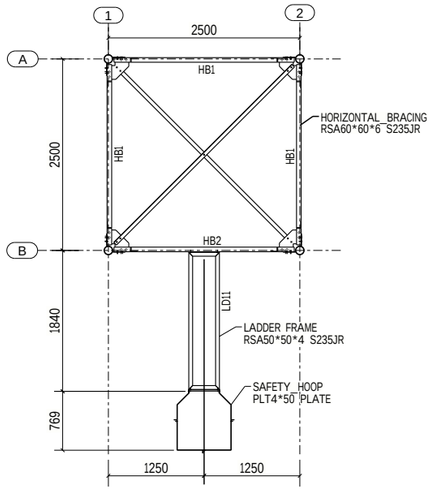

SECTION 02-02
SCALE 1:40

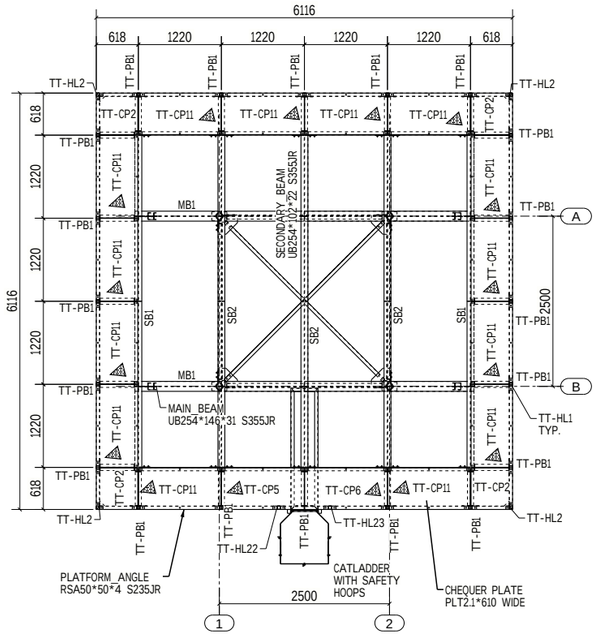

LAYOUT OF PLATFORM STEELWORK
PLAN AT LEVEL +12000
SCALE 1:45

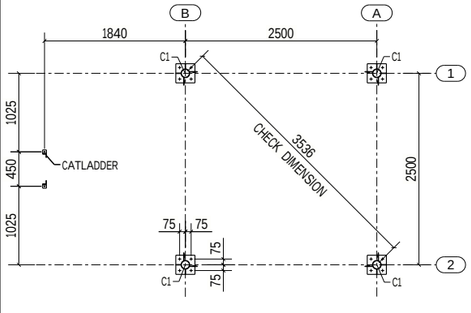

PLAN AT LEVEL +0.000 m
SCALE:- 1:40

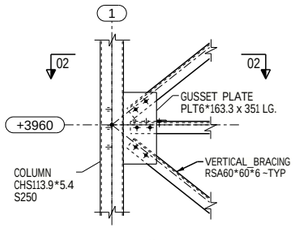

Detail B
SCALE:- 1:15

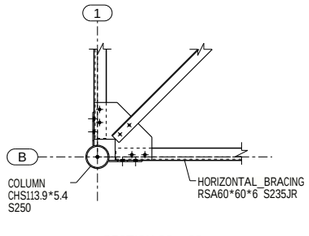

SECTION 02 - 02
SCALE: 1:15

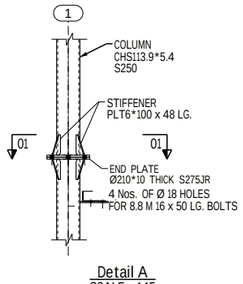

Detail A
SCALE:- 1:15

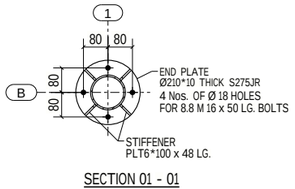

SECTION 01 - 01
SCALE: 1:10

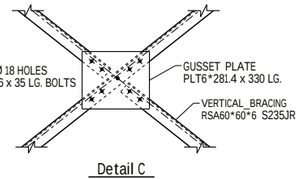

Detail C
SCALE:- 1:15

TOTAL OF 2 NO. TOWER REQUIRED
TO BE FABRICATED AS STT1589-TA
AND STT1589-TB

GENERAL NOTES:
(UNLL WELDS 6 mm UNO

PAINT SPECIFICATION
1) STEELWORK TO BE WIRE-BRUSH CLEANED PRIOR TO PAINT APPLICATION
2) PAINT ONE SHOP COAT OF ZINC PHOSPHATE PRIMER STLII RAL 7040 AFTER FABRICATION
3) PAINT ONE COAT OF SILVER ALUMINIUM PAINT PRIOR TO DESPATCH
3) PAINT APPLICATION IS BY HAND BRUSH OR ROLLER.

©Copyright. All rights reserved.
DK

CLIENT- TREVCON ENGINEERING LTD
PROJECT- SUPPLY OF 58.11m3 TANK AND 12m HIGH TOWER
ADDRESS -

Supplied by
STEEL STRUCTURES LTD.
P.O. BOX 49862
NAIROBI
TELEPHONE 781479/87

THIS DRAWING IS THE SOLE PROPERTY OF STEEL STRUCTURES LTD AND MUST NOT BE USED OR COPIED IN ANY WAY DETRIMENTAL TO THE INTERESTS OF STEEL STRUCTURES LTD

Rev	Revision Description	Date
0	Issued for approval	14.11.2022

Drawing title
GENERAL ARRANGEMENT OF STEELWORK
12M HIGH TANK TOWER FOR 58.11M3 TANK

STEEL STRUCTURES LTD

Drawn By:	Jackson	
Checked By:	DK/SK	
Scale	1:15	1:10
Issued		
Revised	14.11.2022	
Project Number	STT1589-T	
Drawing Number	STT1589/T-04	Rev 0

Tekla Structures

Model - STT1589-TA-TREVCON ENGINEERING LTD-SUPPLY OF-58.11m3 TANK